


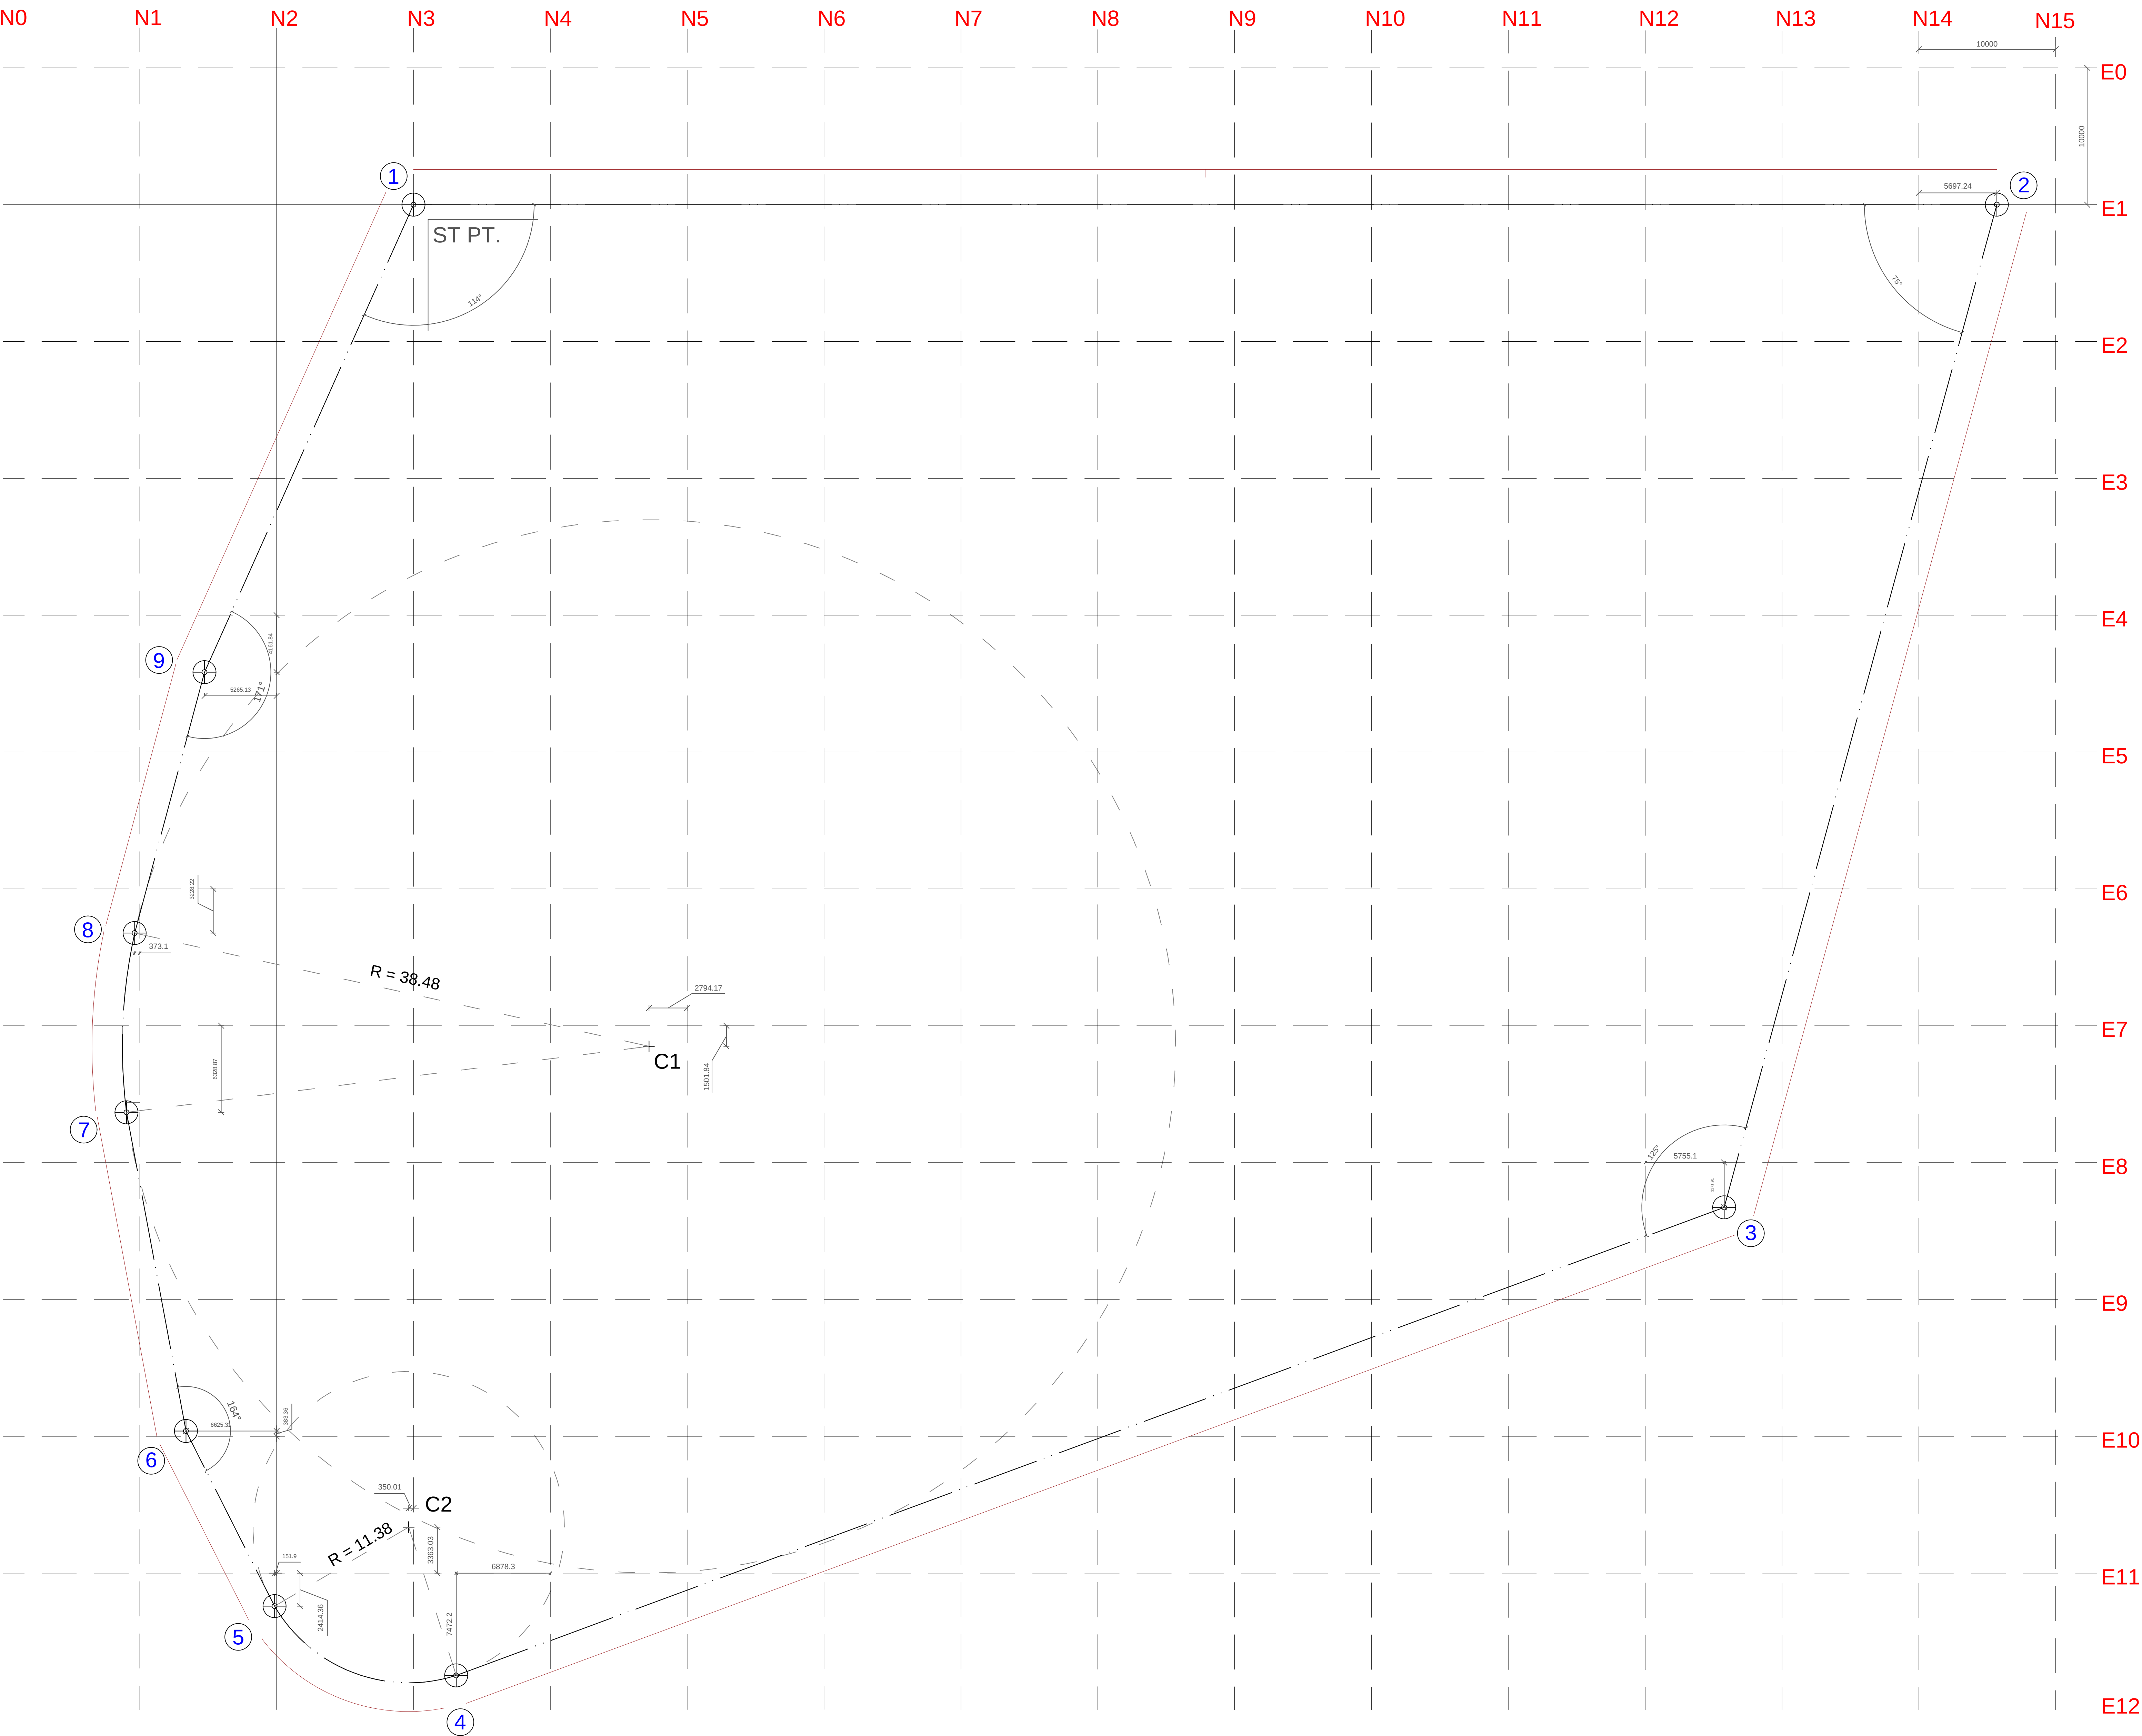


NOTES & SPECIFICATION

- 1) ALL DIMENSIONS ARE IN MILLIMETERS
- 2) ONLY WRITTEN DIMENSIONS SHOULD BE FOLLOW.
- 3) GRID SIZE IS 10,000MM X 10,000MM

SITE COORDINATES LIST

PLOT POINTS	GRID POINTS		COORDINATES	
	X	Y	X	Y
1	N3	E1	0	0
2	N14,N15	E1	5.70	0
3	N12,N13	E8,E9	5.78	3.27
4	N3,N4	E11,E12	6.88	7.47
5	N1,N2	E11,E12	0.15	2.41
6	N1,N2	E9,E10	6.63	0.38
7	N0,N1	E7,E8	0.97	6.33
8	N0,N1	E6,E7	0.37	3.23
9	N1,N2	E4,E5	5.27	4.16


KEY PLAN

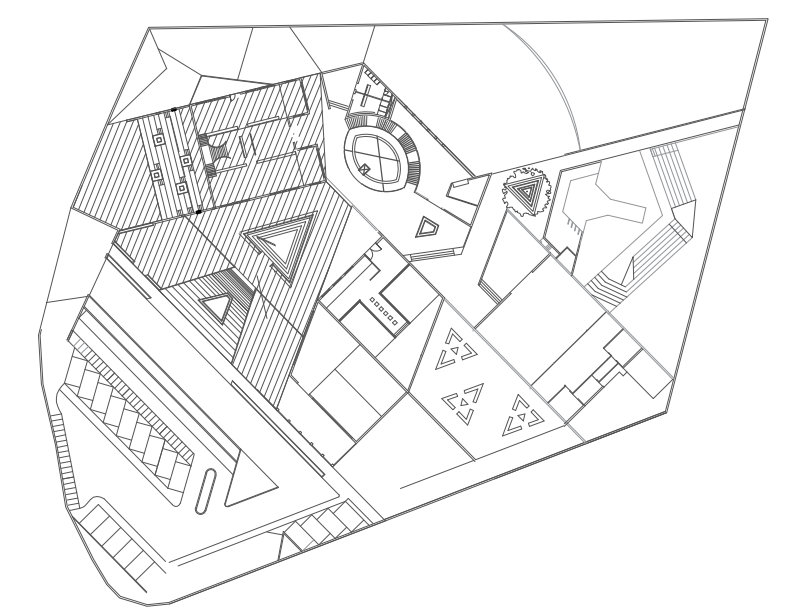

SHEET INFORMATION

SITE LAYOUT

SCALE : 1 :250

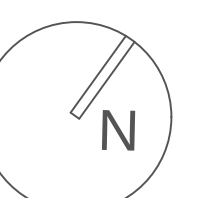

**FASHION INSTITUTE,
SURAT**

INTRODUCTION

NAME : SHAH JENISHA .N.

ID NO : 17 ARV - 42

SUBJECT : DESIGN STUDIO.


YEAR : T.Y. BARCH

COLLAGE OF ARCHITECTURE

SIGNATURE

SHEET NO.

01

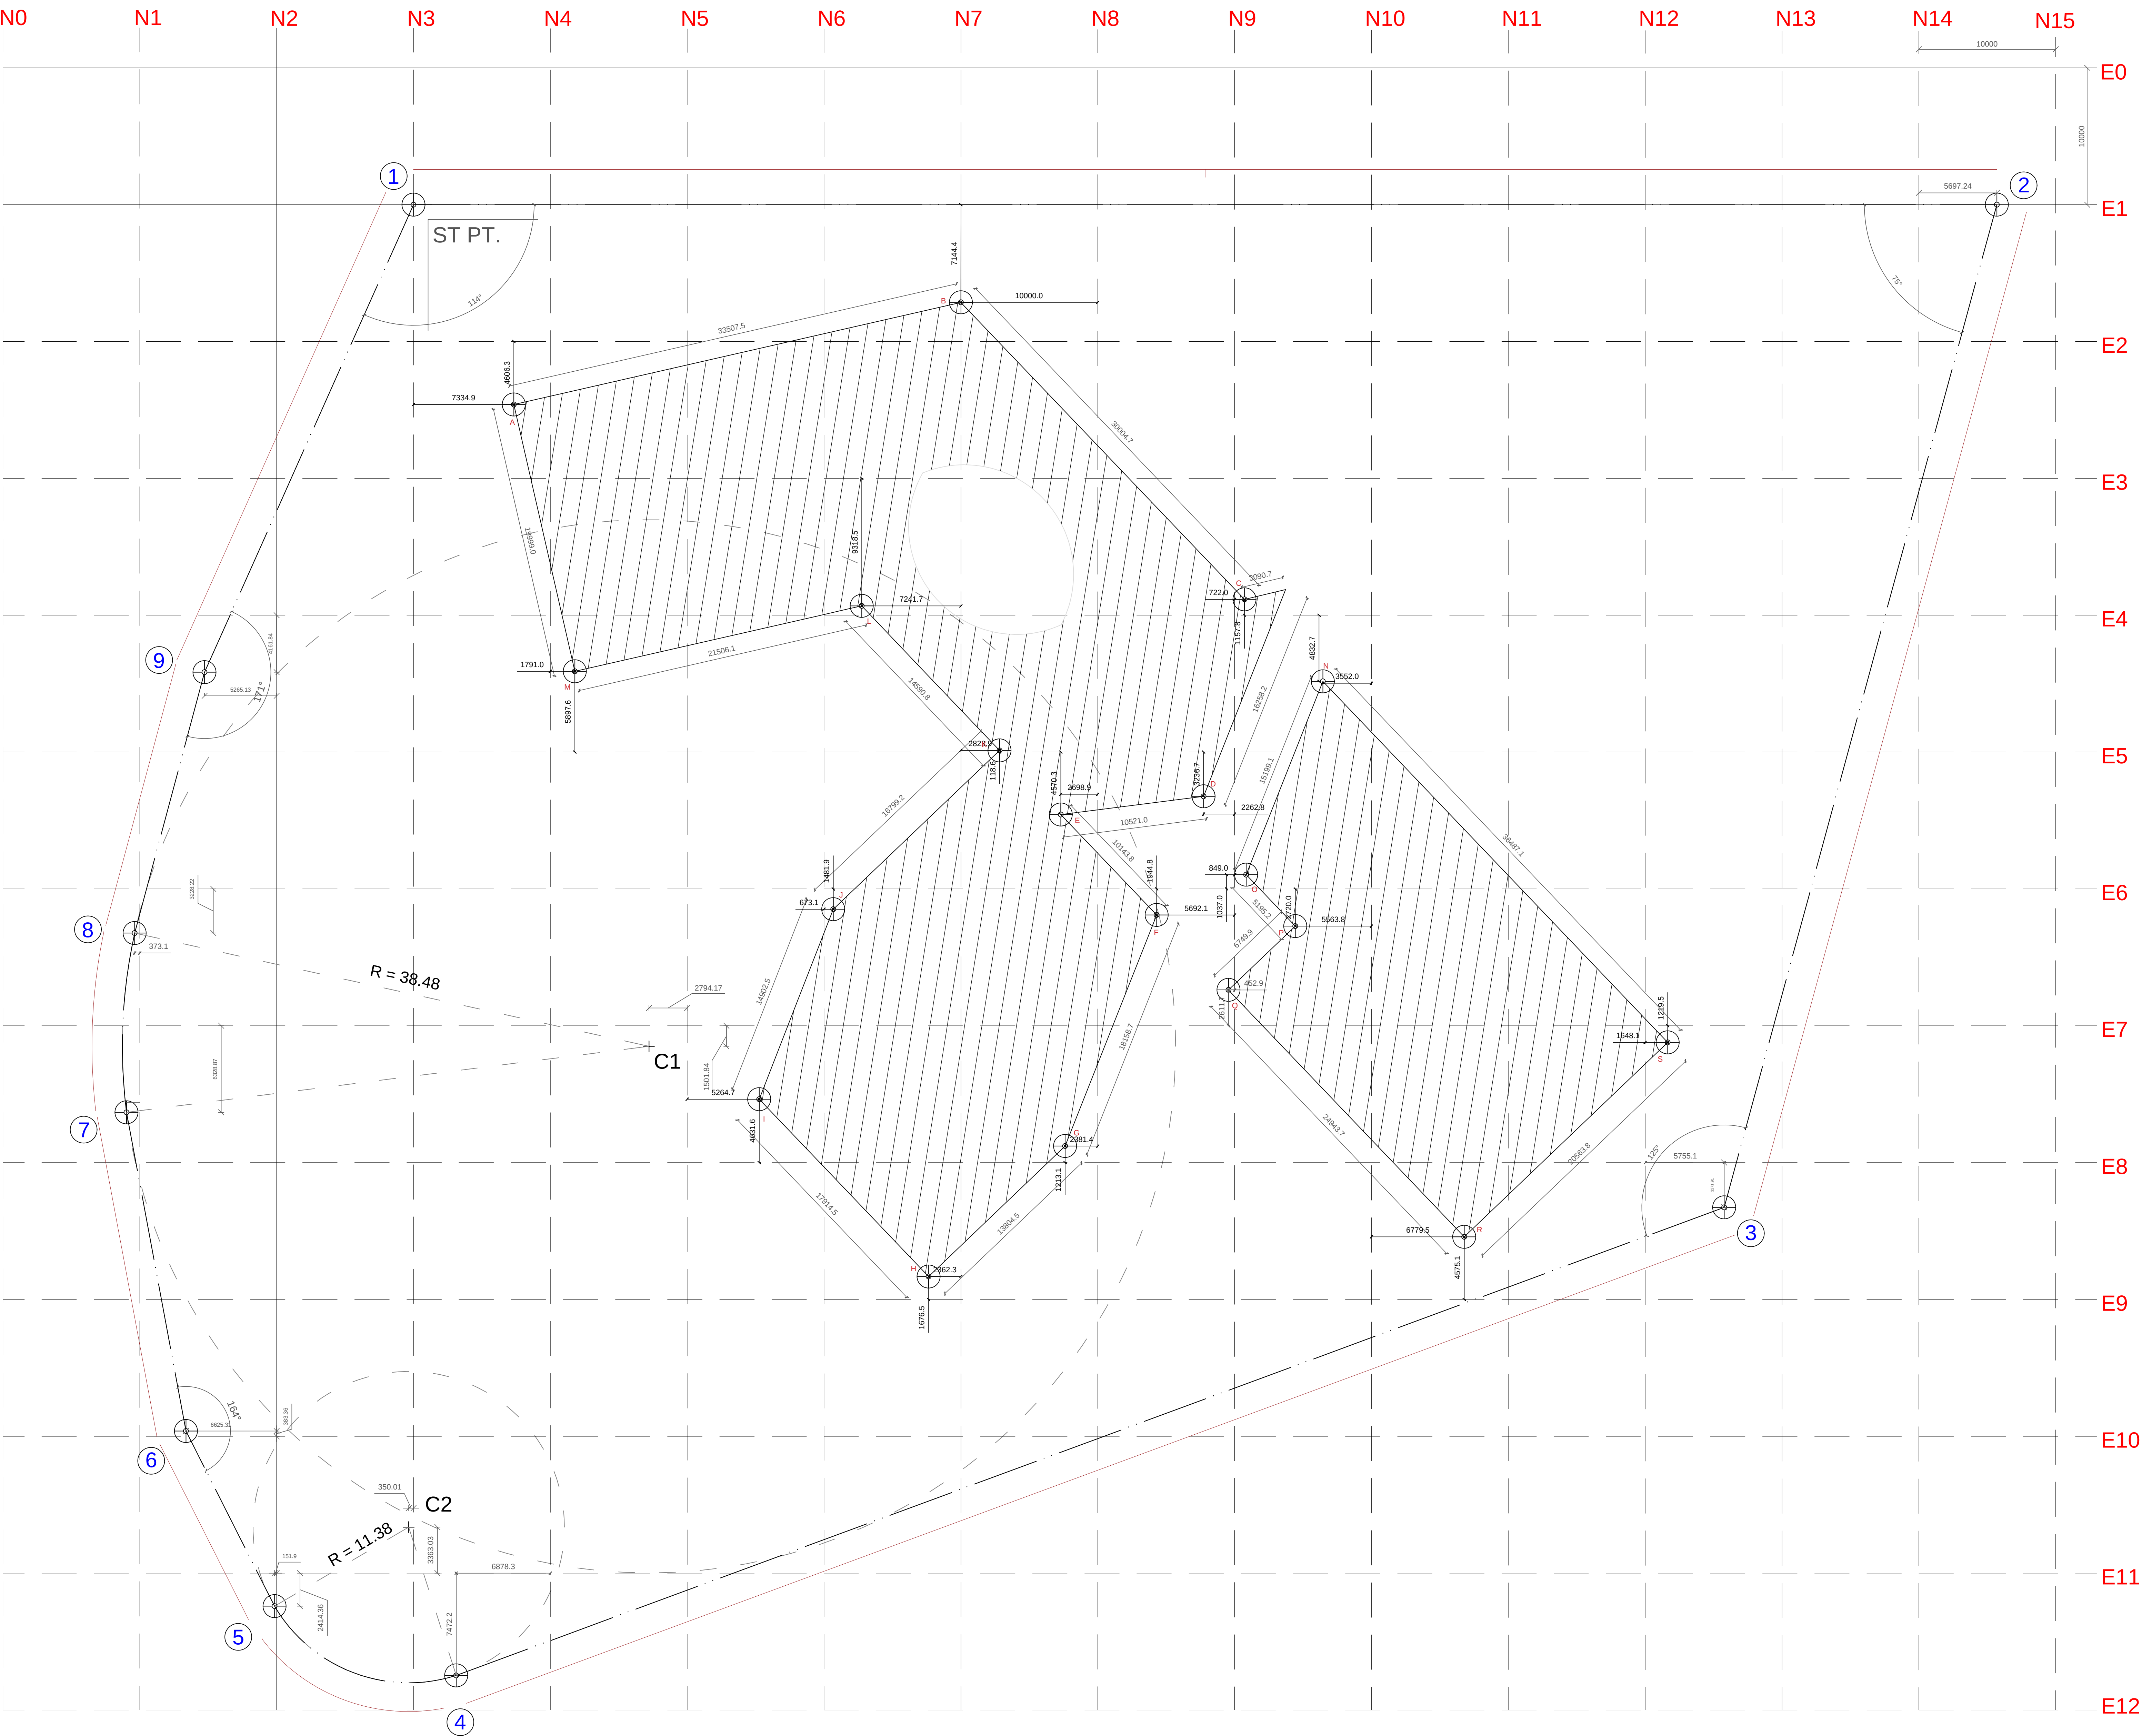


NOTES & SPECIFICATION

- 1) ALL DIMENSIONS ARE IN MILLIMETERS
- 2) ONLY WRITTEN DIMENSIONS SHOULD BE FOLLOW.
- 3) GRID SIZE IS 10,000MM X 10,000MM

SITE COORDINATES LIST

PLOT POINTS	GRID POINTS		COORDINATES	
	X	Y	X	Y
A	N3	E2	7334.9	4606.3
B	N8	E1	10000	7144.4
C	N9	E4	722.0	1157.8
D	N9	E5	2262.8	3236.7
E	N8	E5	2698.9	4570.3
F	N9	E6	5692.1	1944.8
G	N8	E8	2381.4	1213.1
H	N7	E9	2362.3	1676.5
I	N5	E8	5264.7	4631.6
J	N6	E6	673.1	1481.9
K	N7	E5	2823.9	118.9
L	N7	E3	7241.7	9318.5
M	N4	E5	1791.0	5897.6
N	N10	E4	3552.0	4832.7
O	N9	E6	849.0	1037.0
P	N10	E6	5563.8	2720.0
Q	N9	E7	452.9	2611.7
R	N10	E9	6779.5	4575.1
S	N12	E7	1648.1	1219.5


KEY PLAN

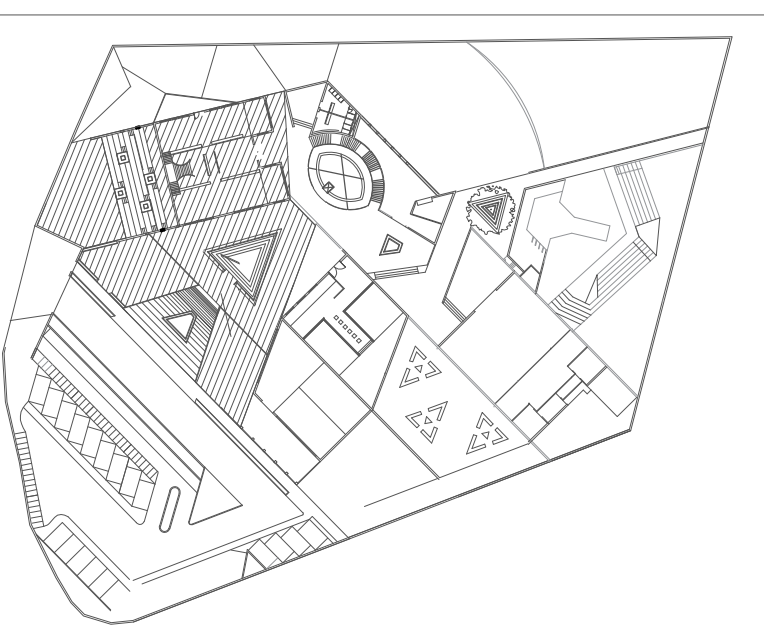

SHEET INFORMATION

SETTING OUT PLAN

SCALE : 1 :250

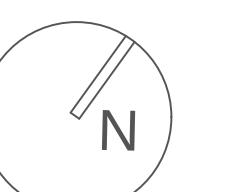

**FASHION INSTITUTE,
SURAT**

INTRODUCTION

NAME : SHAH JENISHA .N.

ID NO : 17 ARV - 42

SUBJECT : DESIGN STUDIO.

YEAR : T.Y. BARCH

COLLAGE OF ARCHITECTURE

SIGNATURE

SHEET NO.

02

- 1) ALL DIMENSIONS ARE IN MILLIMETERS
- 2) ONLY WRITTEN DIMENSIONS SHOULD BE FOLLOW.

LEGEND	NO.	DIMENSIONS
D	2	3000 X 2500 MM
D1	2	1200 X 2500 MM
D2	5	800 X 2100 MM
D3	1	2000 X 2500 MM
W	9	2000 X 2000 MM
W1	4	900 X 3000 MM
W2	2	500 X 3000 MM
O	2	2000 MM
V	4	300 X 300MM

03


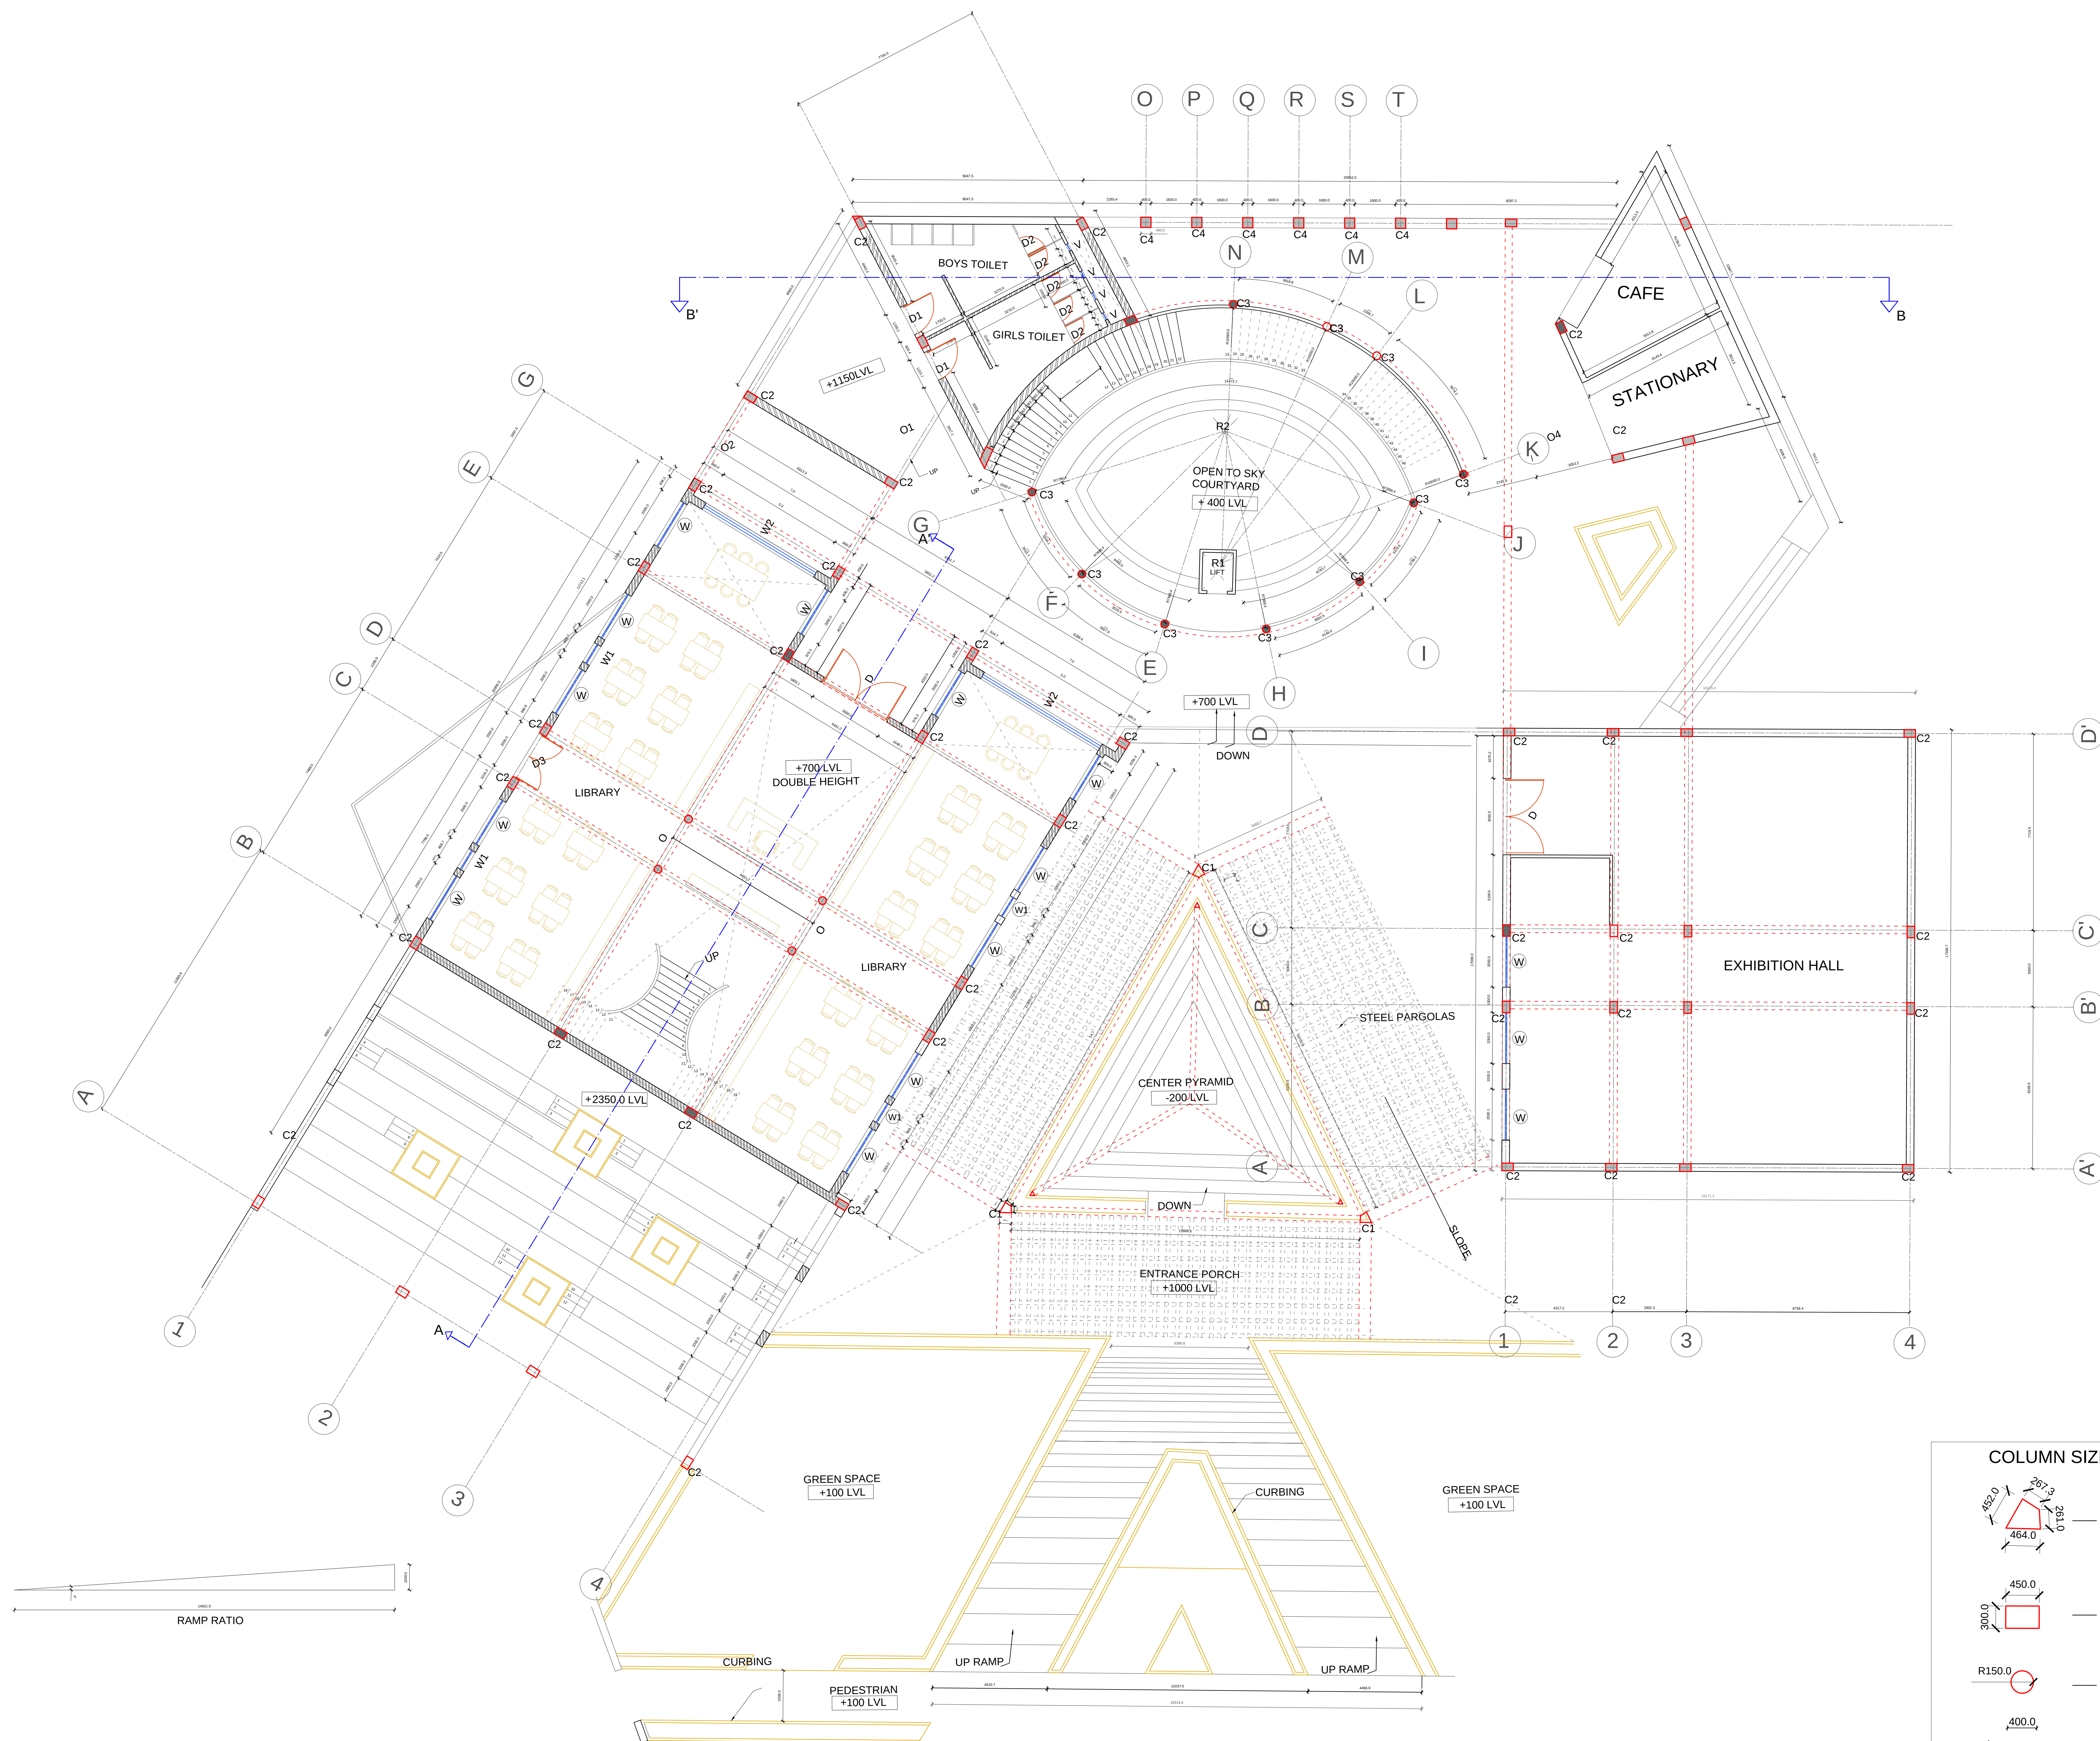


Diagram showing a rectangular area with dimensions 450.0 and 300.0, labeled C2.

R150.0 — C3

400.0
400.0 — C4

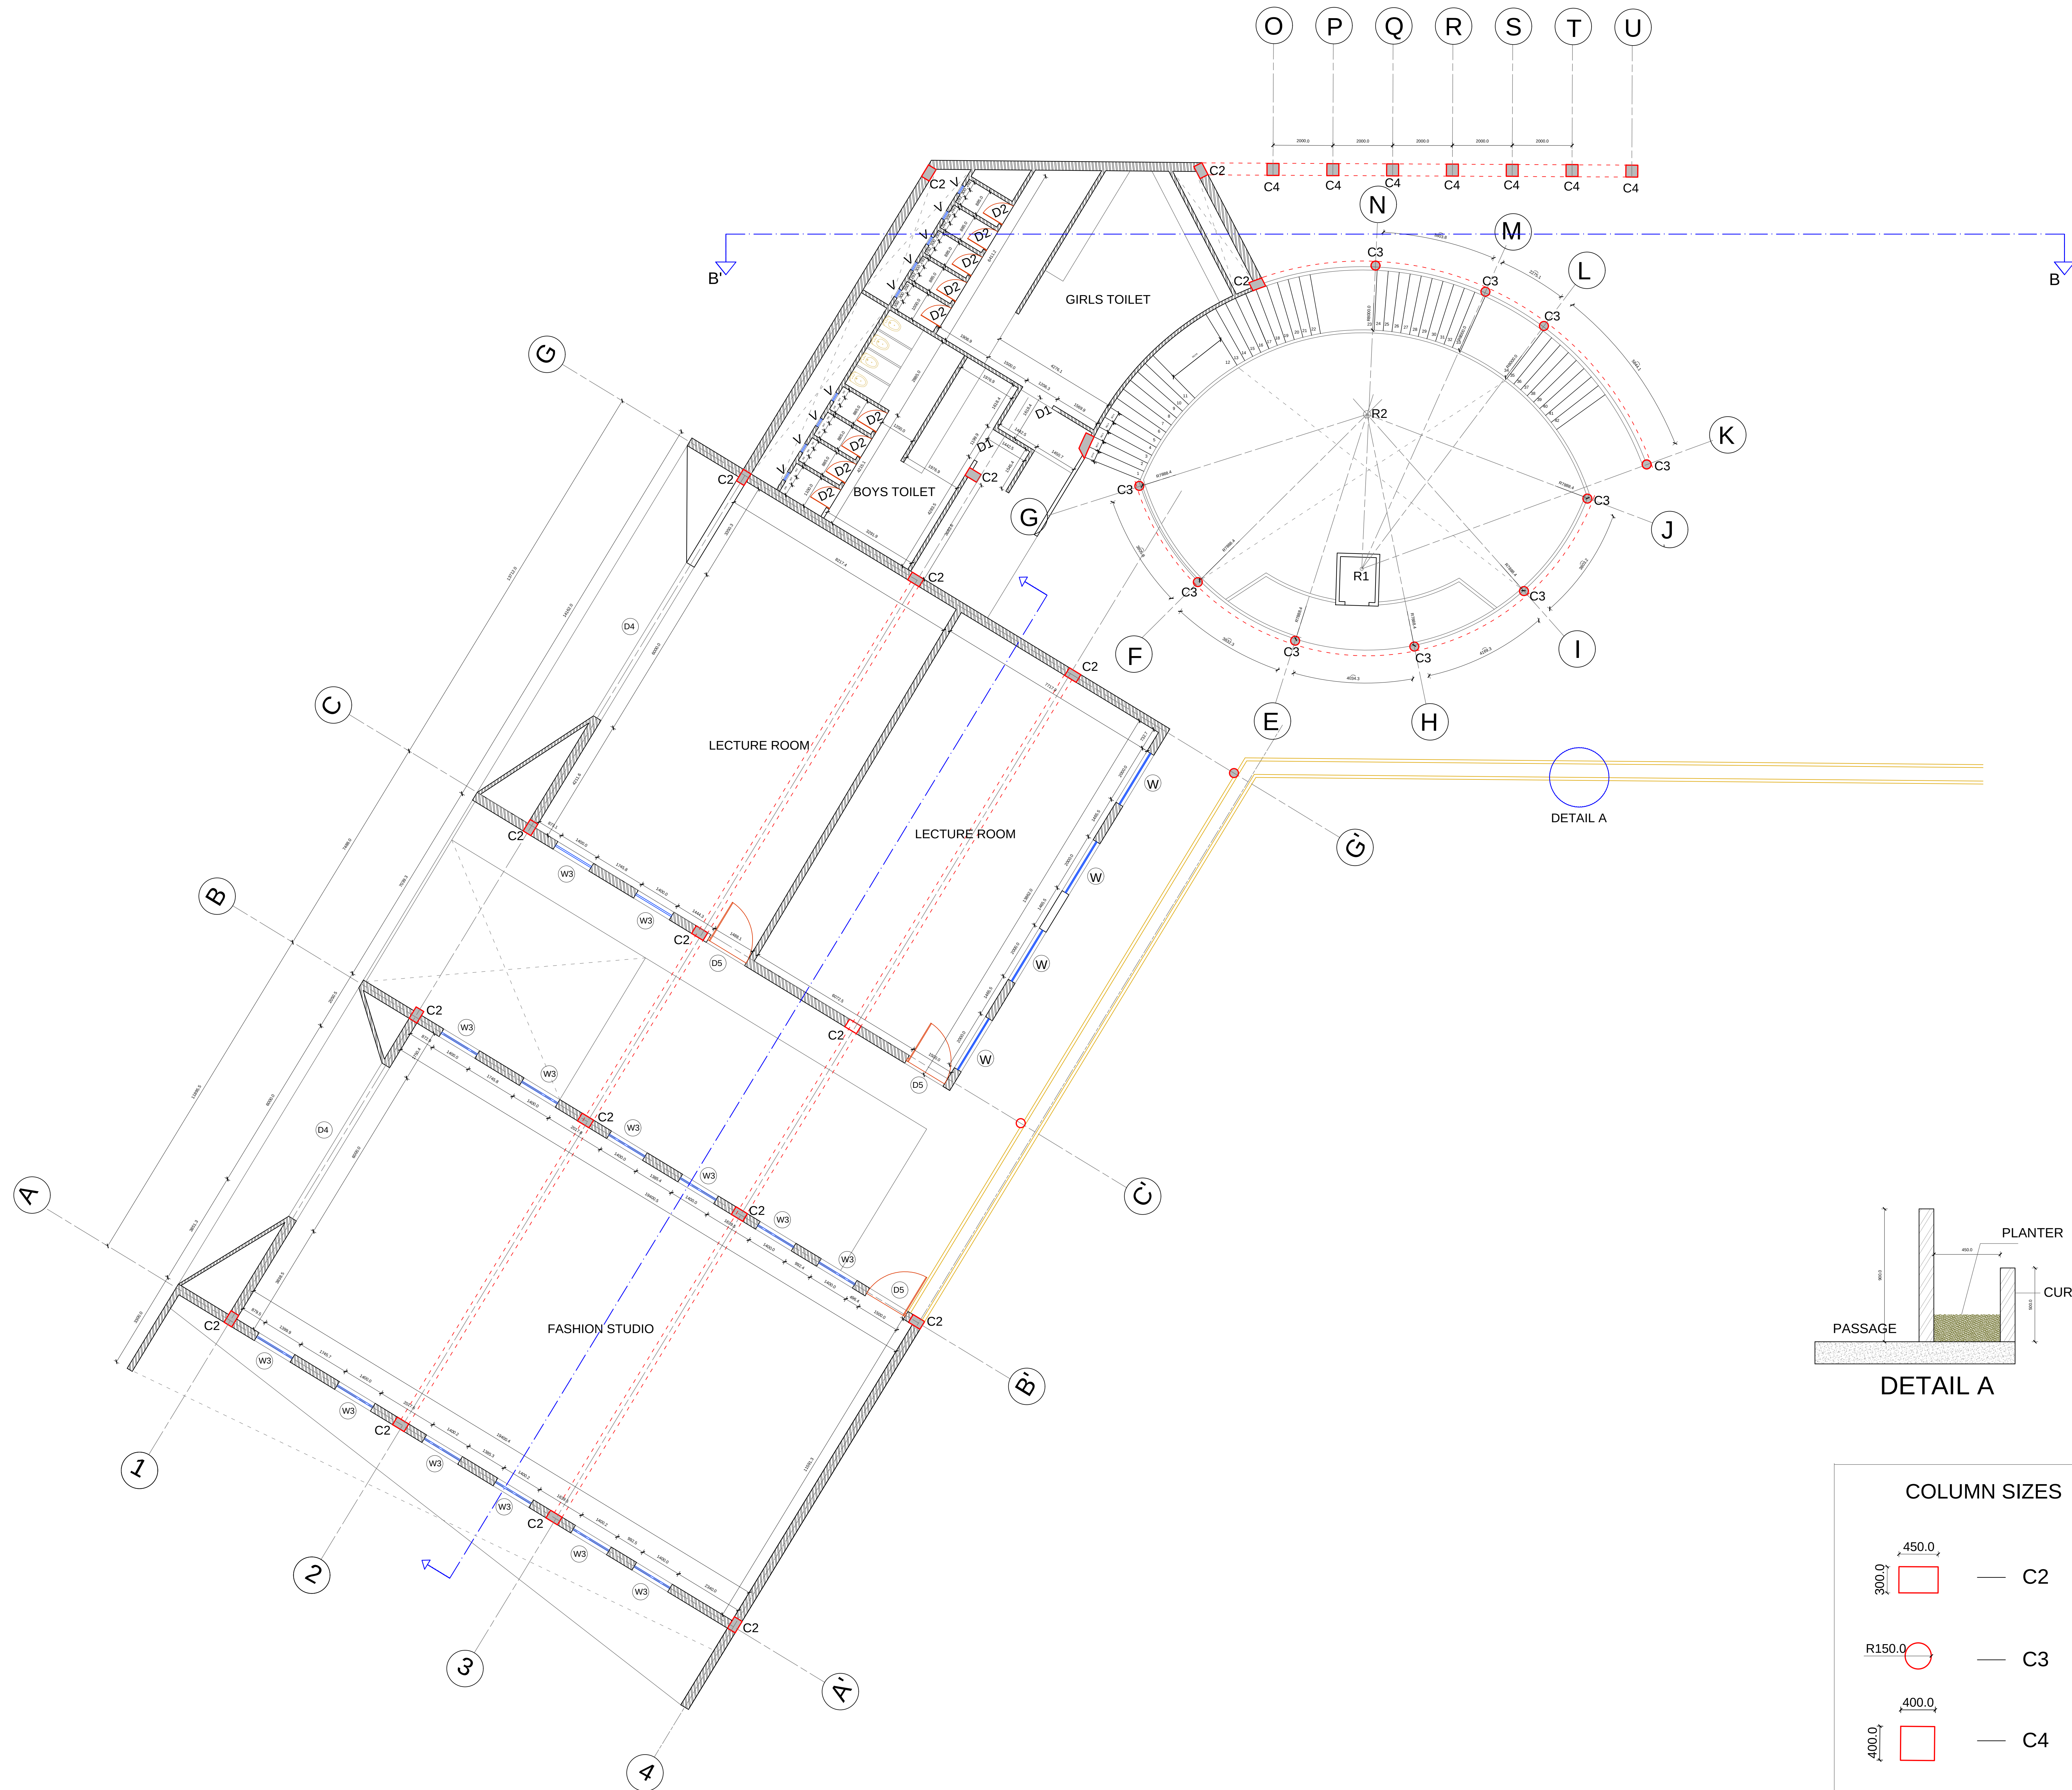


NOTES & SPECIFICATION

- 1) ALL DIMENSIONS ARE IN MILLIMETERS
- 2) ONLY WRITTEN DIMENSIONS SHOULD BE FOLLOW.

SCHEDULE OF OPENING

LEGEND	NO.	DIMENSIONS
D1	2	1200 X 2500 MM
D2	9	800 X 2100 MM
D4	2	6000 X 3000 MM
W	4	2000 X 2000 MM
W3	14	1400 X 3000 MM
V	9	300 X 300 MM


KEY PLAN

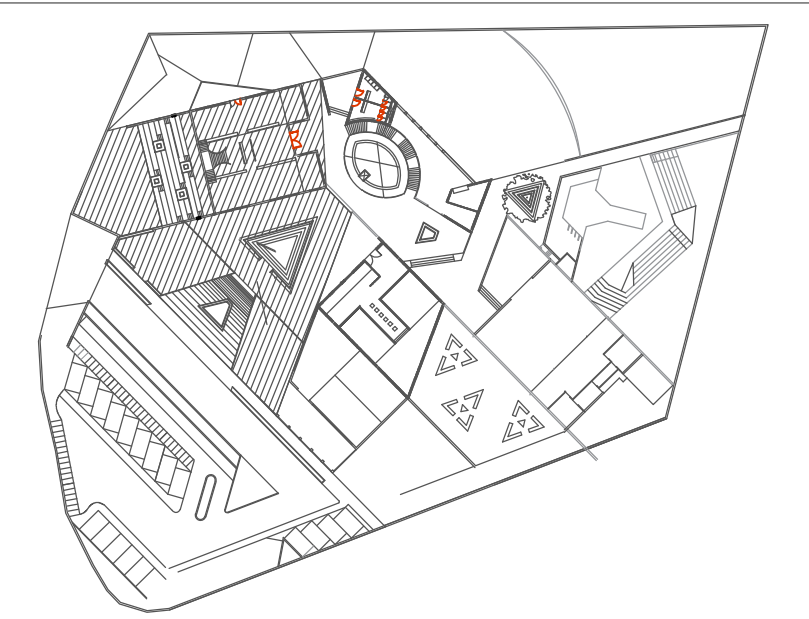

SHEET INFORMATION

FIRST FLOOR PLAN

SCALE : 1 :100

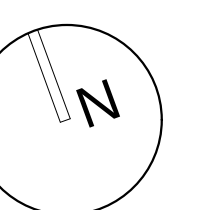

**FASHION INSTITUTE,
SURAT**

INTRODUCTION

NAME : SHAH JENISHA .N.

ID NO : 17 ARV - 42

SUBJECT : WORKING STUDIO.


YEAR : T.Y. BARCH

COLLAGE OF ARCHITECTURE

SIGNATURE




SHEET NO.

04

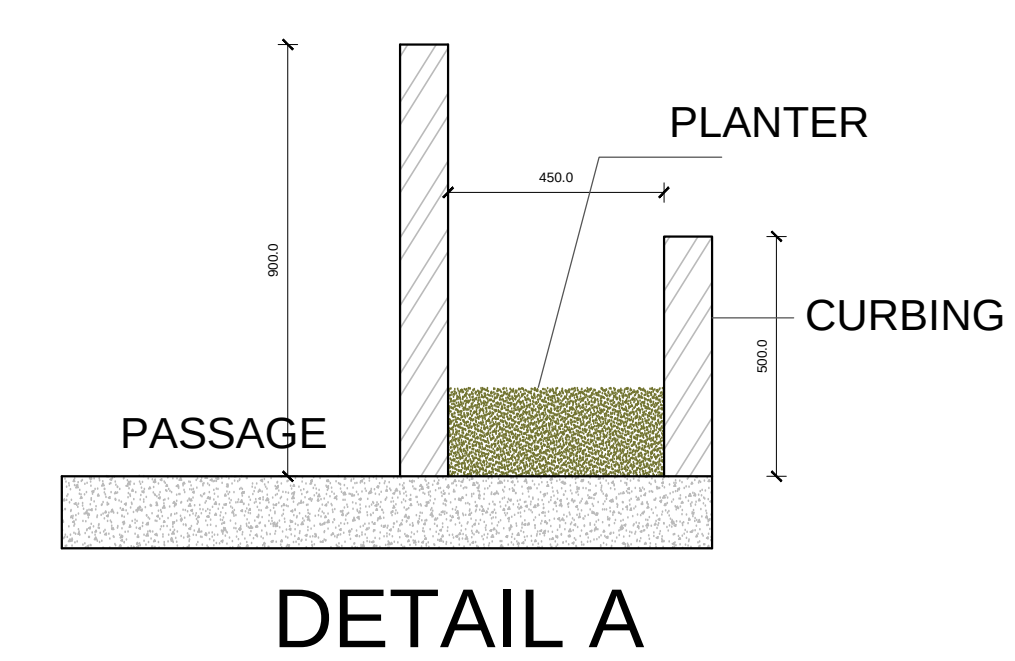

DETAIL A

COLUMN SIZES

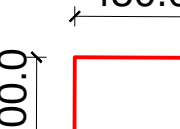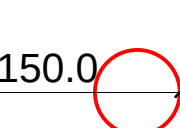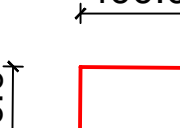
	C2
	C3
	C4

NOTES & SPECIFICATION

- 1) ALL DIMENSIONS ARE IN MILLIMETERS
- 2) ONLY WRITTEN DIMENSIONS SHOULD BE FOLLOW.

SCHEDULE OF OPENING


KEY PLAN

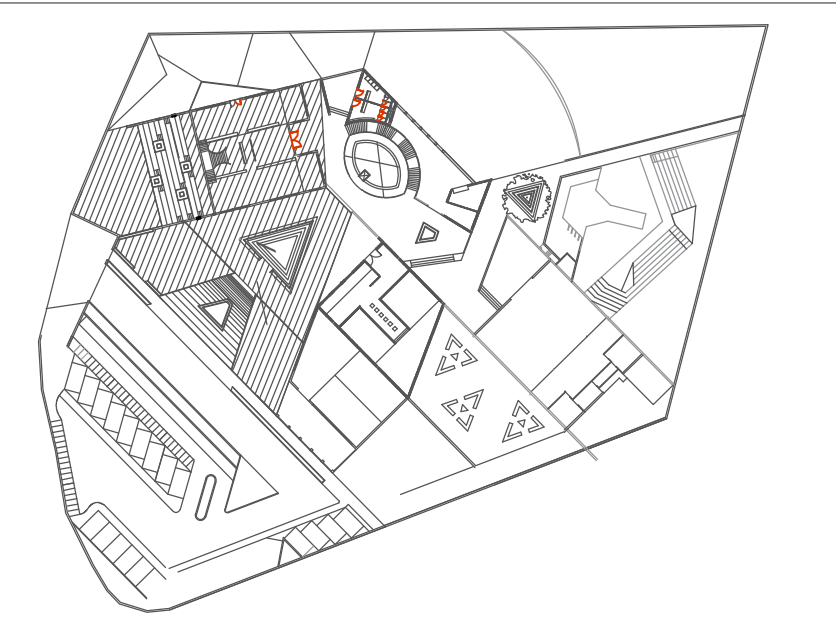

SHEET INFORMATION

TERRACE PLAN

SCALE : 1 :100

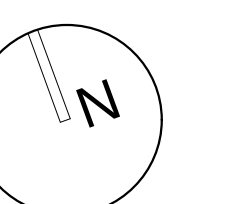

**FASHION INSTITUTE,
SURAT**

INTRODUCTION

NAME : SHAH JENISHA .N.

ID NO : 17 ARV - 42

SUBJECT : WORKING STUDIO.


YEAR : T.Y. BARCH


COLLAGE OF ARCHITECTURE

SIGNATURE


SHEET NO.

05

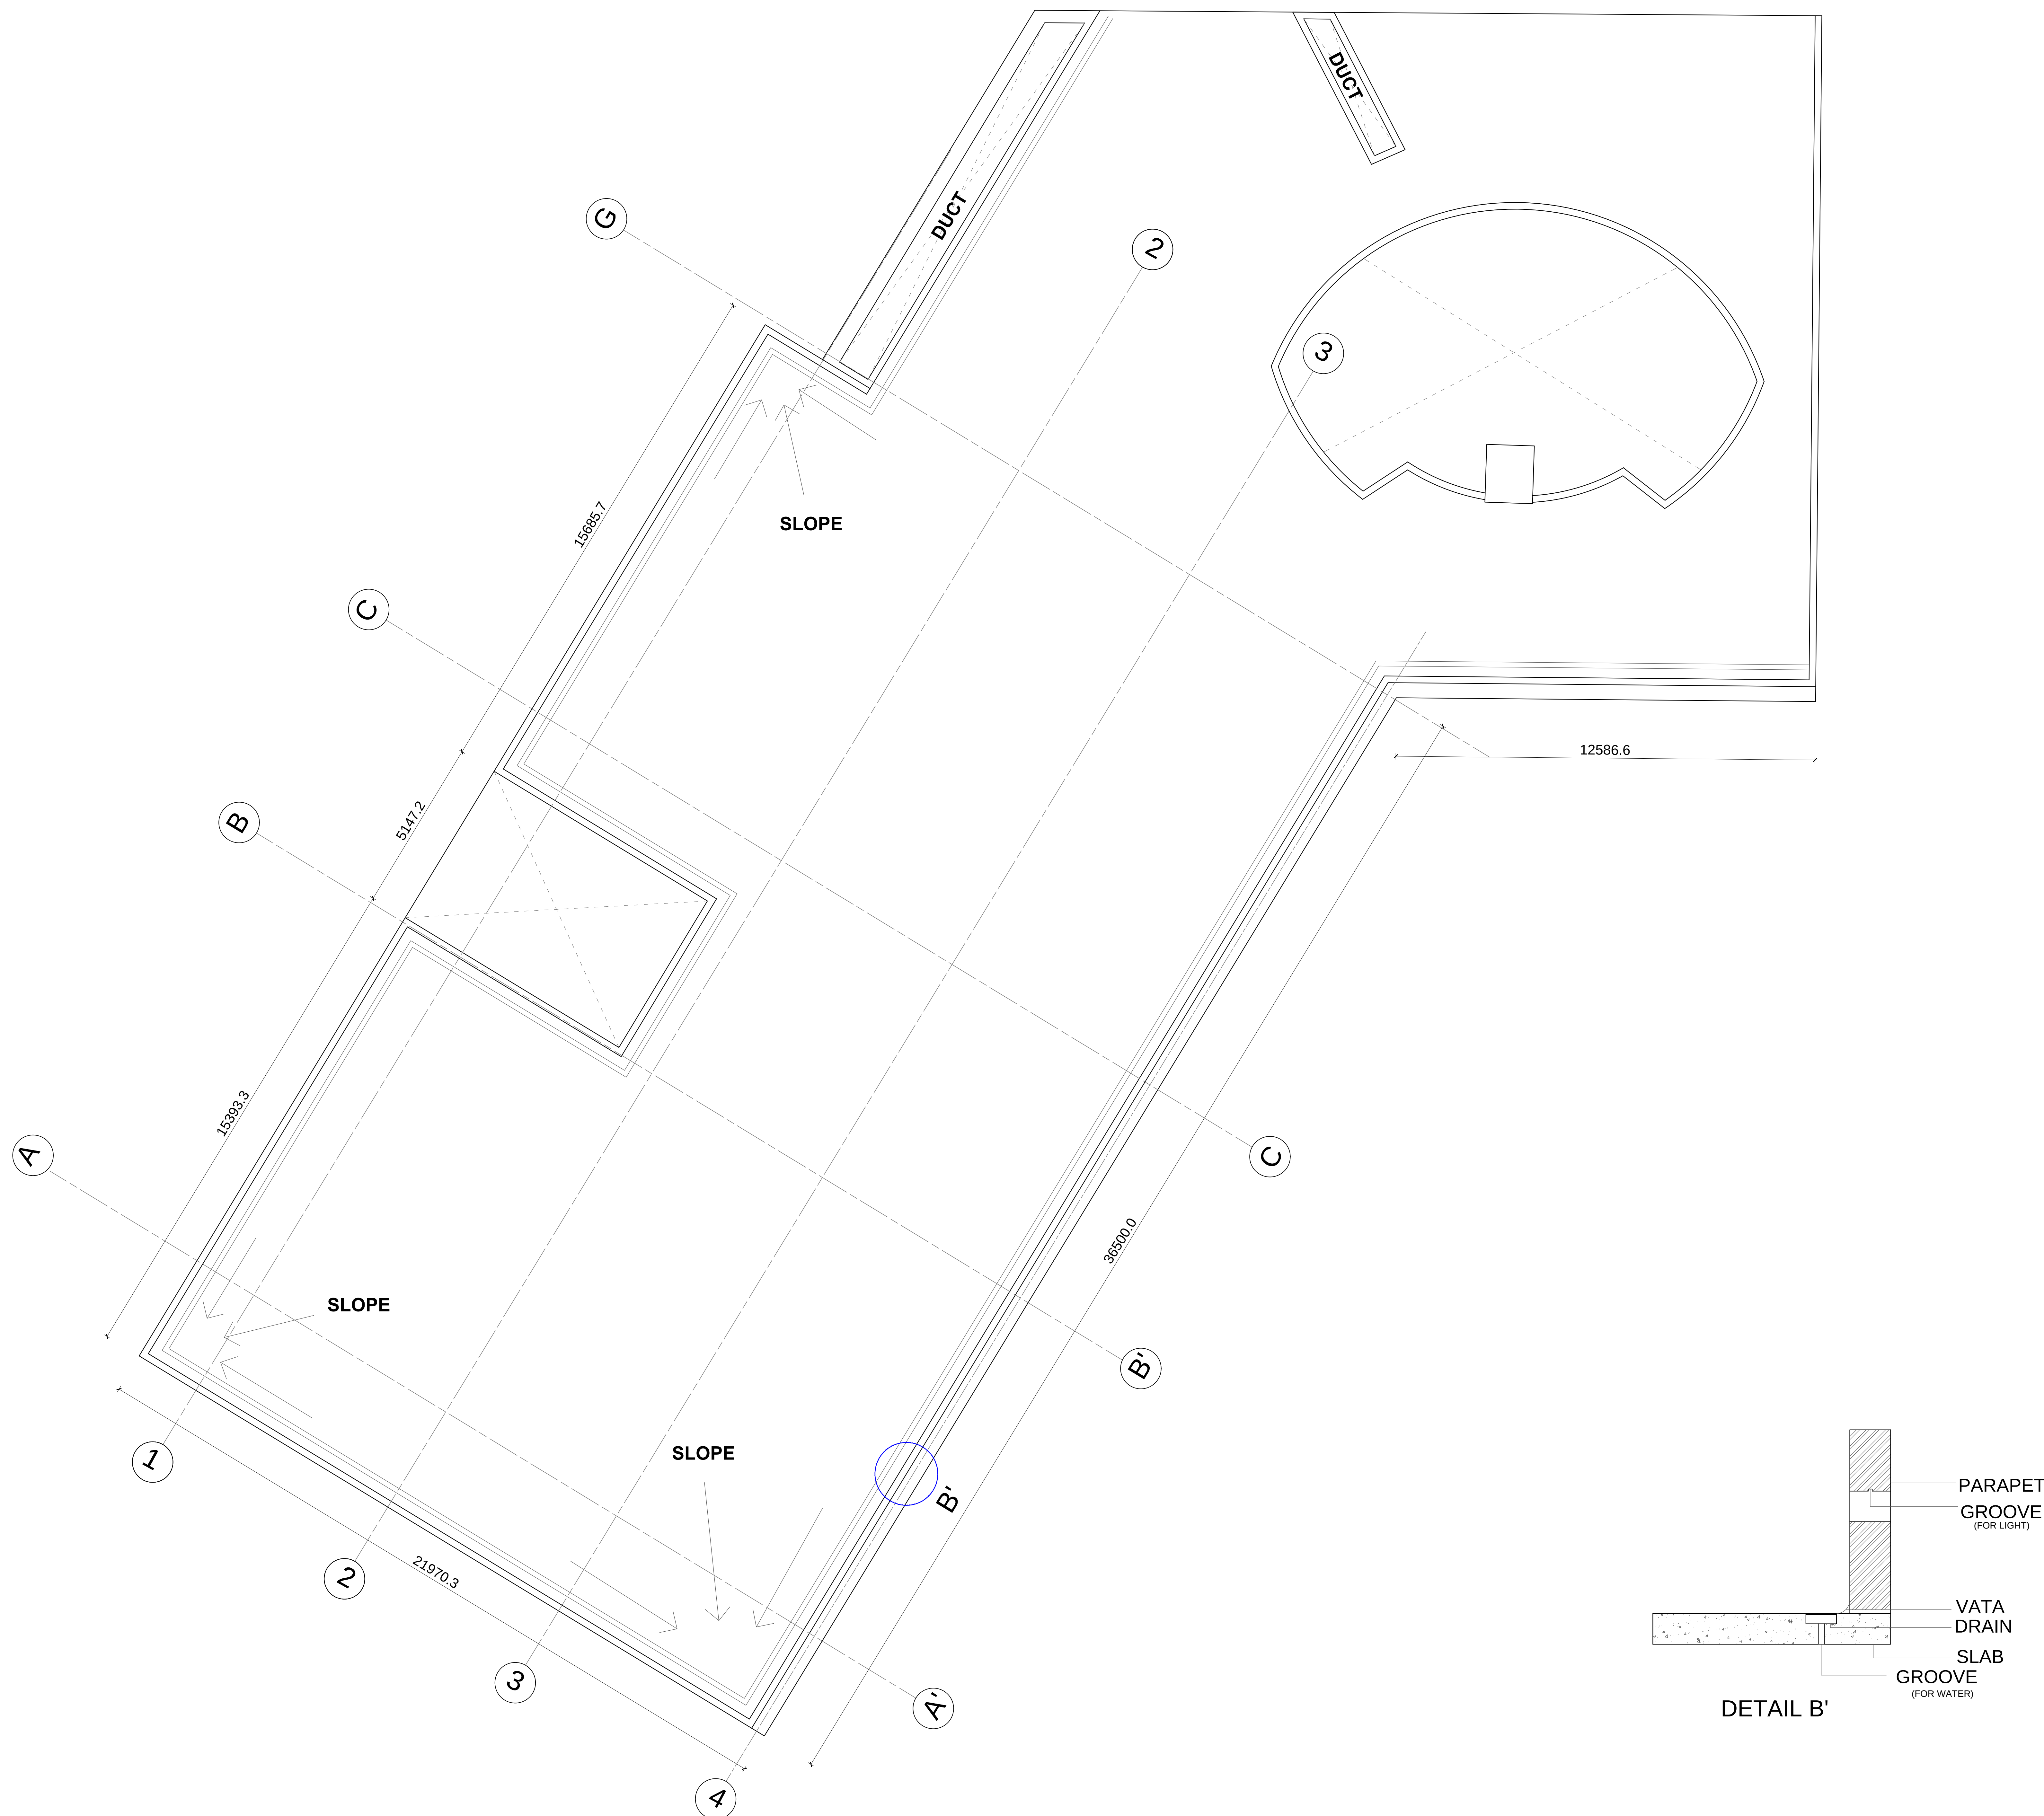

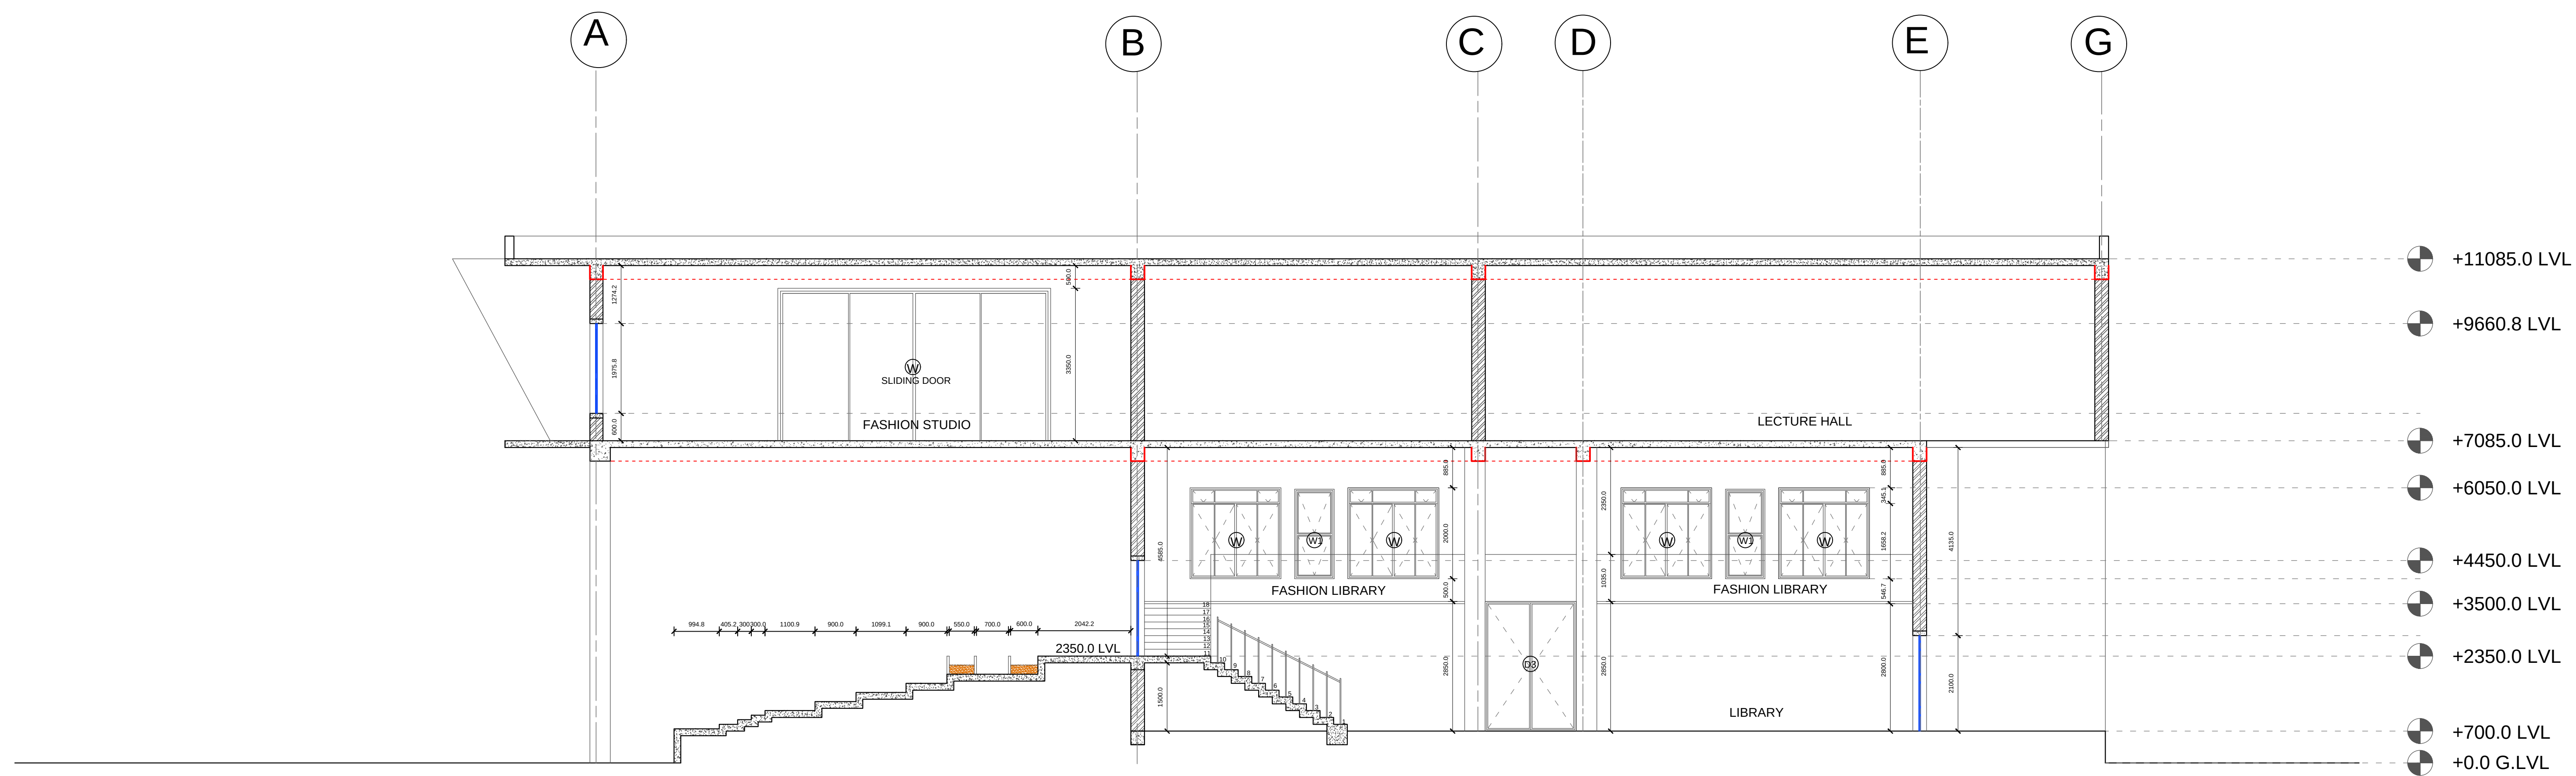

SECTION AA'

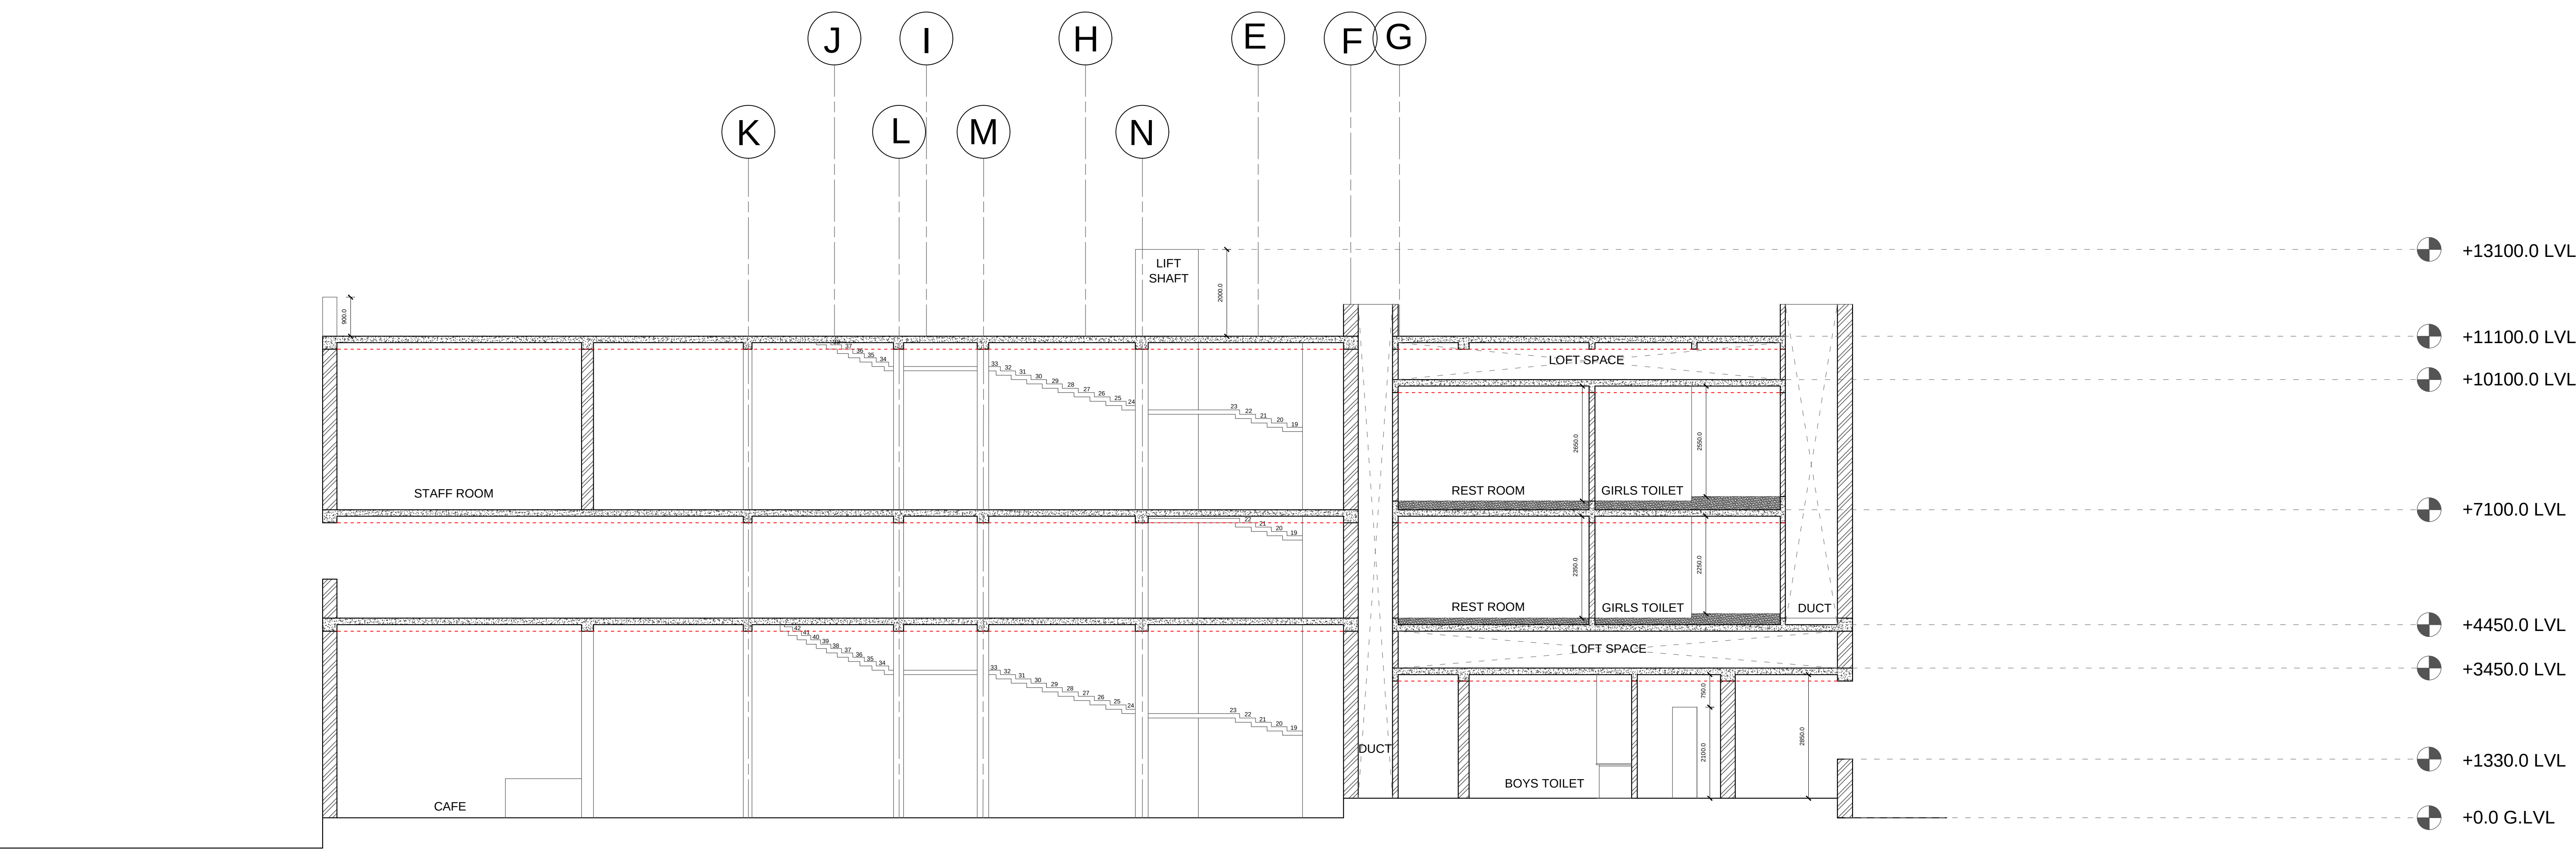


SECTION BB'

NOTES & SPECIFICATION

- 1) ALL DIMENSIONS ARE IN MILLIMETERS
- 2) ONLY WRITTEN DIMENSIONS SHOULD BE FOLLOW.

SCHEDULE OF OPENING

KEY PLAN

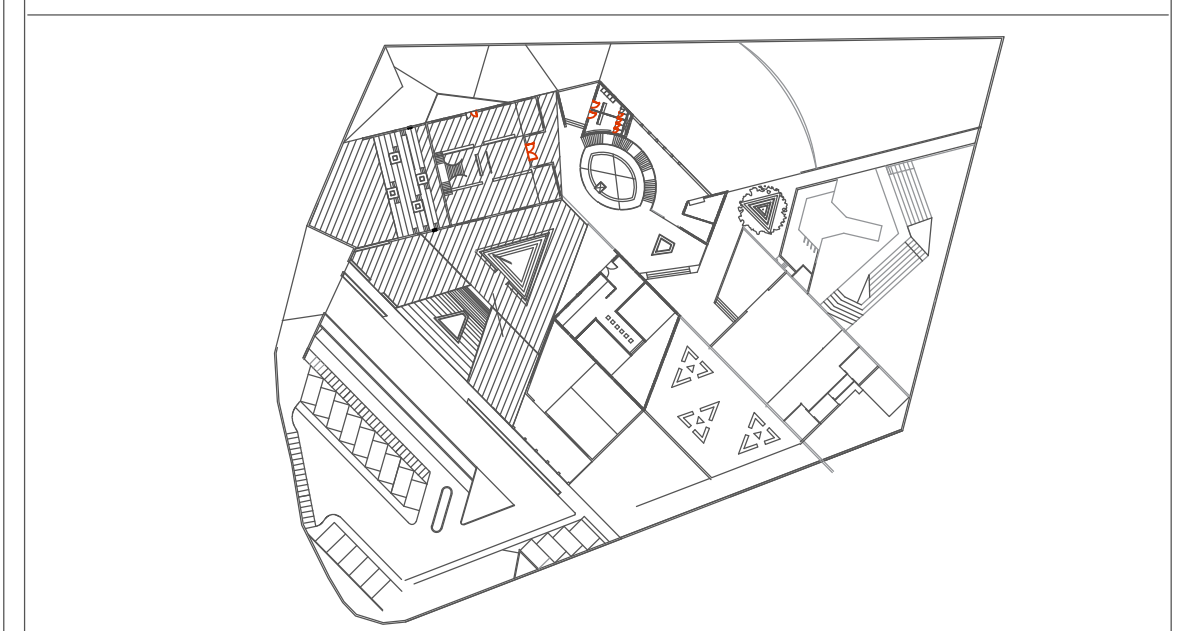

SHEET INFORMATION

SECTIONS	
SCALE : 1 :100	
FASHION INSTITUTE, SURAT	

INTRODUCTION

NAME : SHAH JENISHA .N.	
ID NO : 17 ARV - 42	
SUBJECT :WORKING STUDIO.	
YEAR : T.Y. BARCH	
COLLAGE OF ARCHITECTURE	
SIGNATURE	SHEET NO.

06